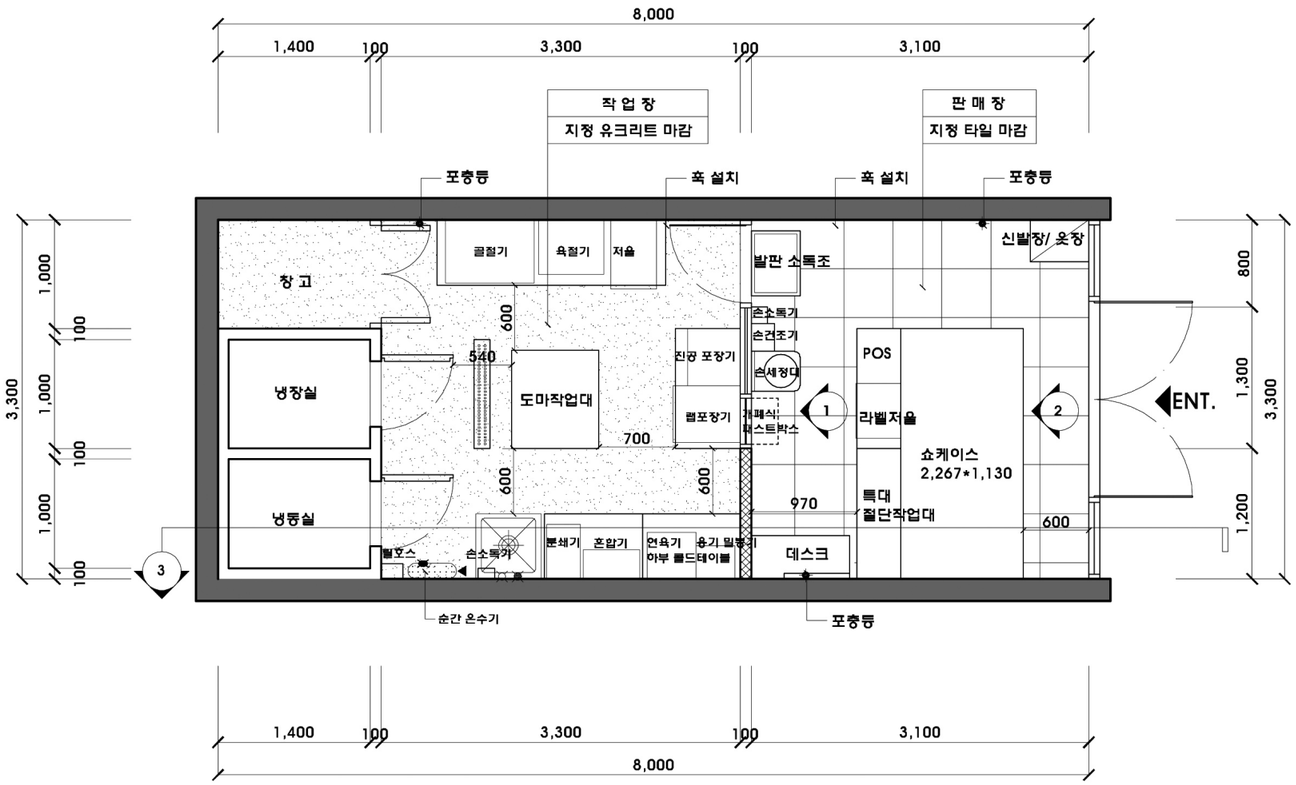


1 FLOOR PLAN

축 척 : 1 / 50

(주) HYUN & DESIGN
서울특별시 서초구 서초동
1365-22 원프라팅 310호
TEL: (02)3437-3500
FAX:(02)3436-3200

CLIENT

PROJECT NO.

식육즉석판매가공업 매뉴얼

PROJECT TITLE

NOTE

REVISION

NO.

1.

2.

3.

4.

5.

DATE

APPROVED BY

CHECKED BY

DESIGNED BY

DRAWN BY

SCALE

1/50


DRAWING TITLE

26.4M2 TYPE
FLOOR PLAN

DRAWING NO.

IN - 01

SHEET NO.

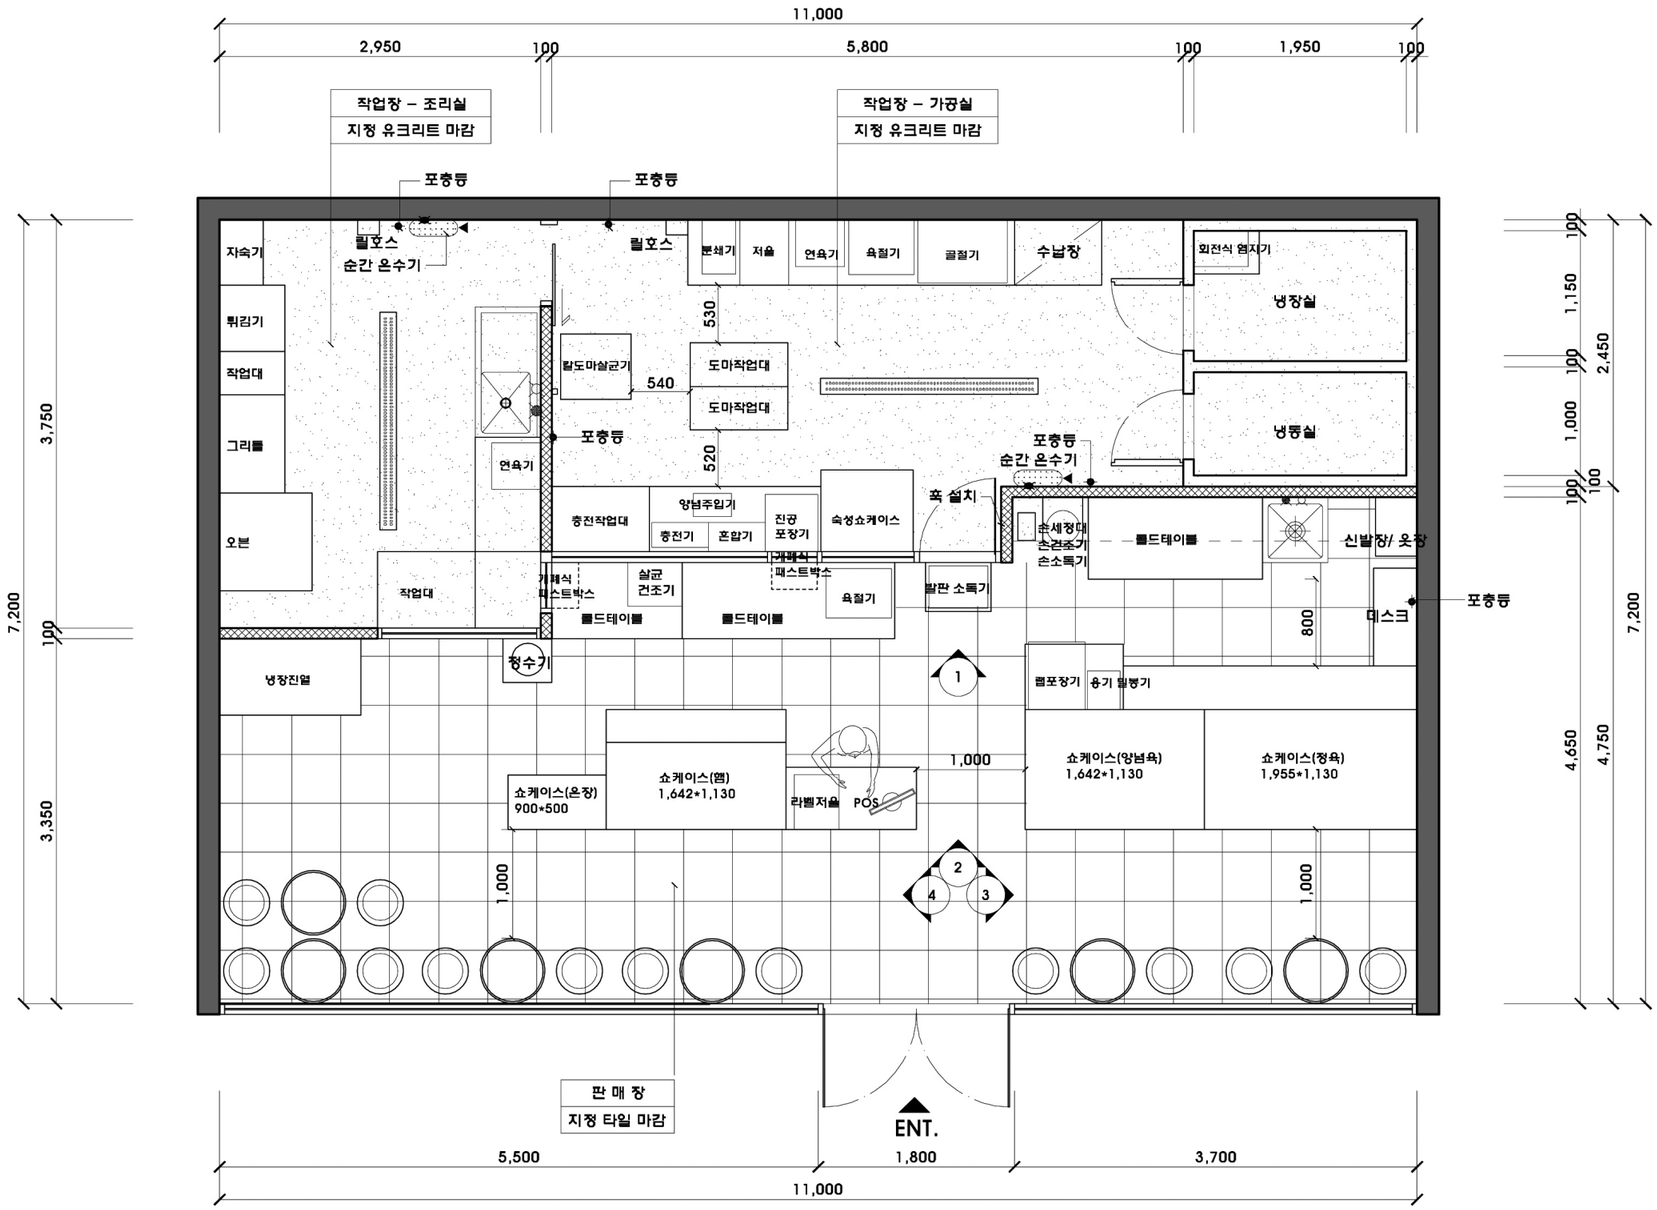

FLOOR PLAN

1

축 척 : 1 / 50

(주) HYUN & DESIGN
서울특별시 서초구 서초동
1365-22 원프라팅 310호
TEL: (02)3437-3500
FAX:(02)3436-3200

CLIENT

PROJECT NO.

식육즉석판매가공업 매뉴얼

PROJECT TITLE

NOTE

REVISION

NO.
1
2
3
4
5

DATE

APPROVED BY

CHECKED BY

DESIGNED BY

DRAWN BY

SCALE


DRAWING TITLE

79.2M2 TYPE
FLOOR PLAN

DRAWING NO.

IN – 03

SHEET NO.

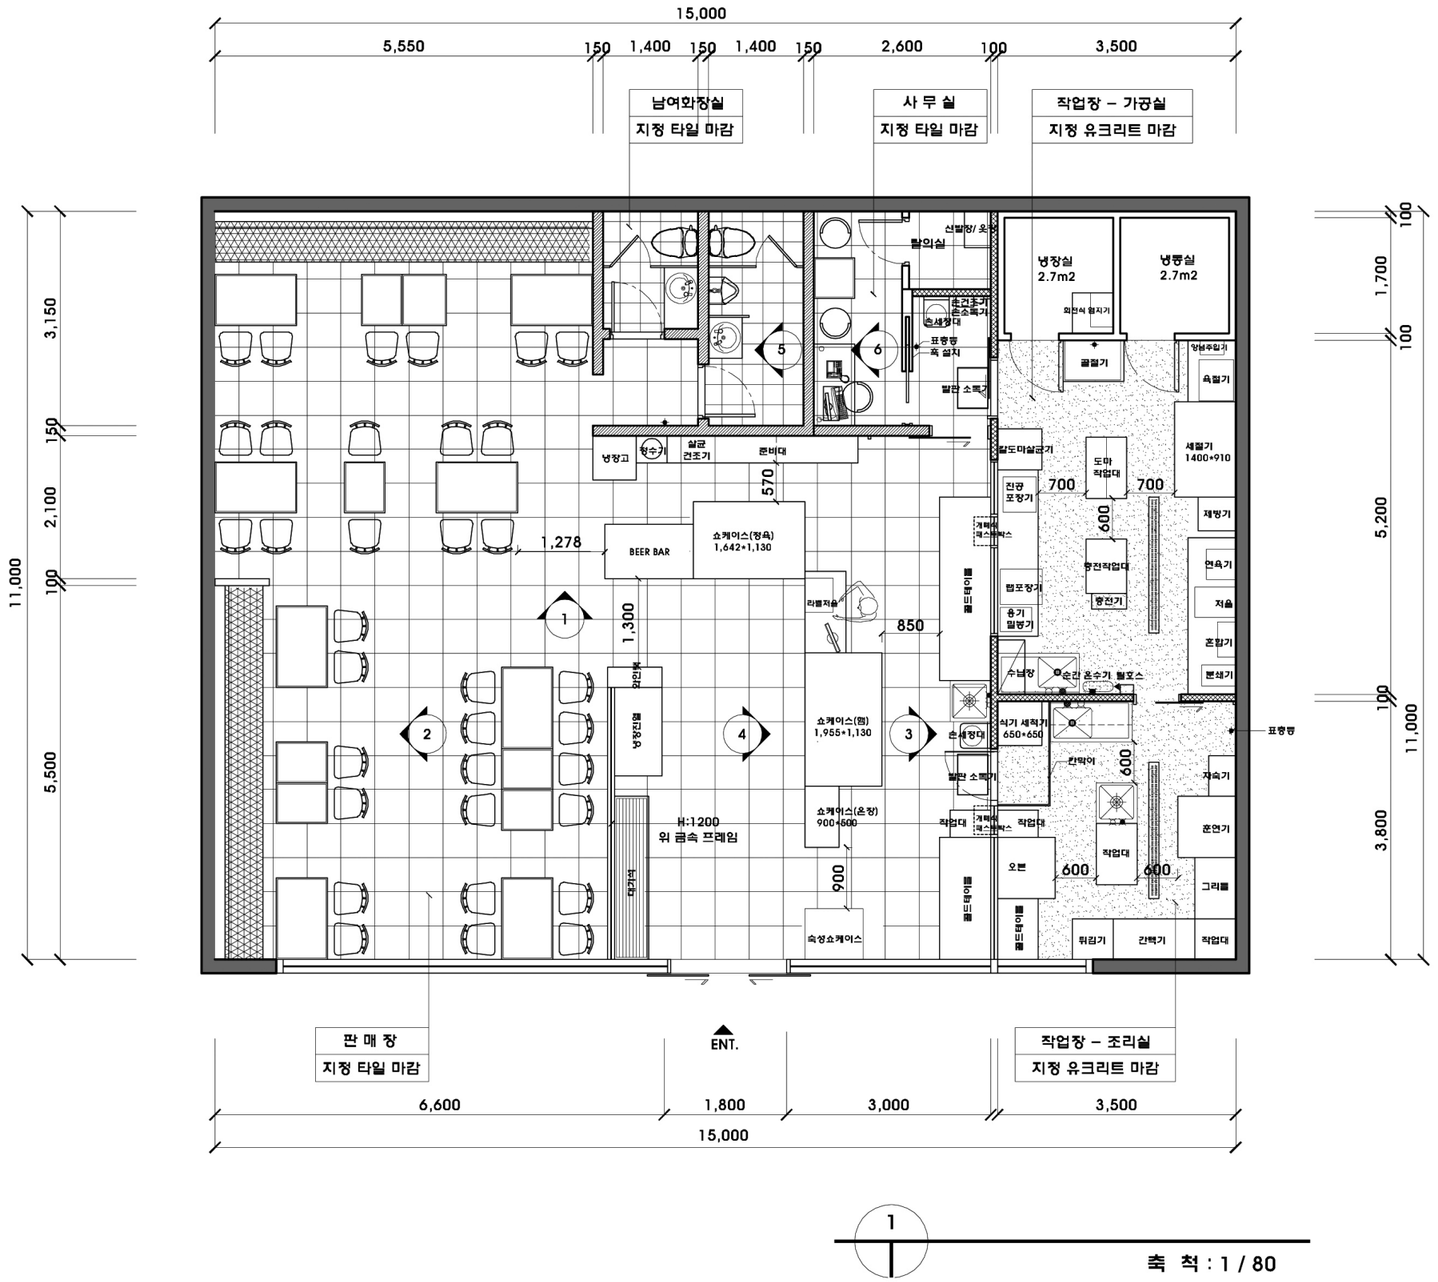

1

축 척 : 1 / 80

(주) HYUN & DESIGN
서울특별시 서초구 서초동
1365-22 원프로빌딩 310호
TEL: (02)3437-3500
FAX:(02)3436-3200

CLIENT

PROJECT NO.

PROJECT TITLE

NOTE

식육즉석판매가공업 매뉴얼

REVISION

NO.
1.
2.
3.
4.
5.

DATE

APPROVED BY

CHECKED BY

DESIGNED BY

DRAWN BY

SCALE

DRAWING TITLE

165M2
FLOOR PLAN

DRAWING NO.

IN – 05

SHEET NO.